Site Data

Total Overall Site Acreage:	± 22 Ac.
Zoning:	AI (Airport Industrial - NHC)
Hanger w/ Trucking:	± 96,800 SF
Hanger Office & Lounge:	± 13,250 SF
Total Building Space:	± 110,050 SF

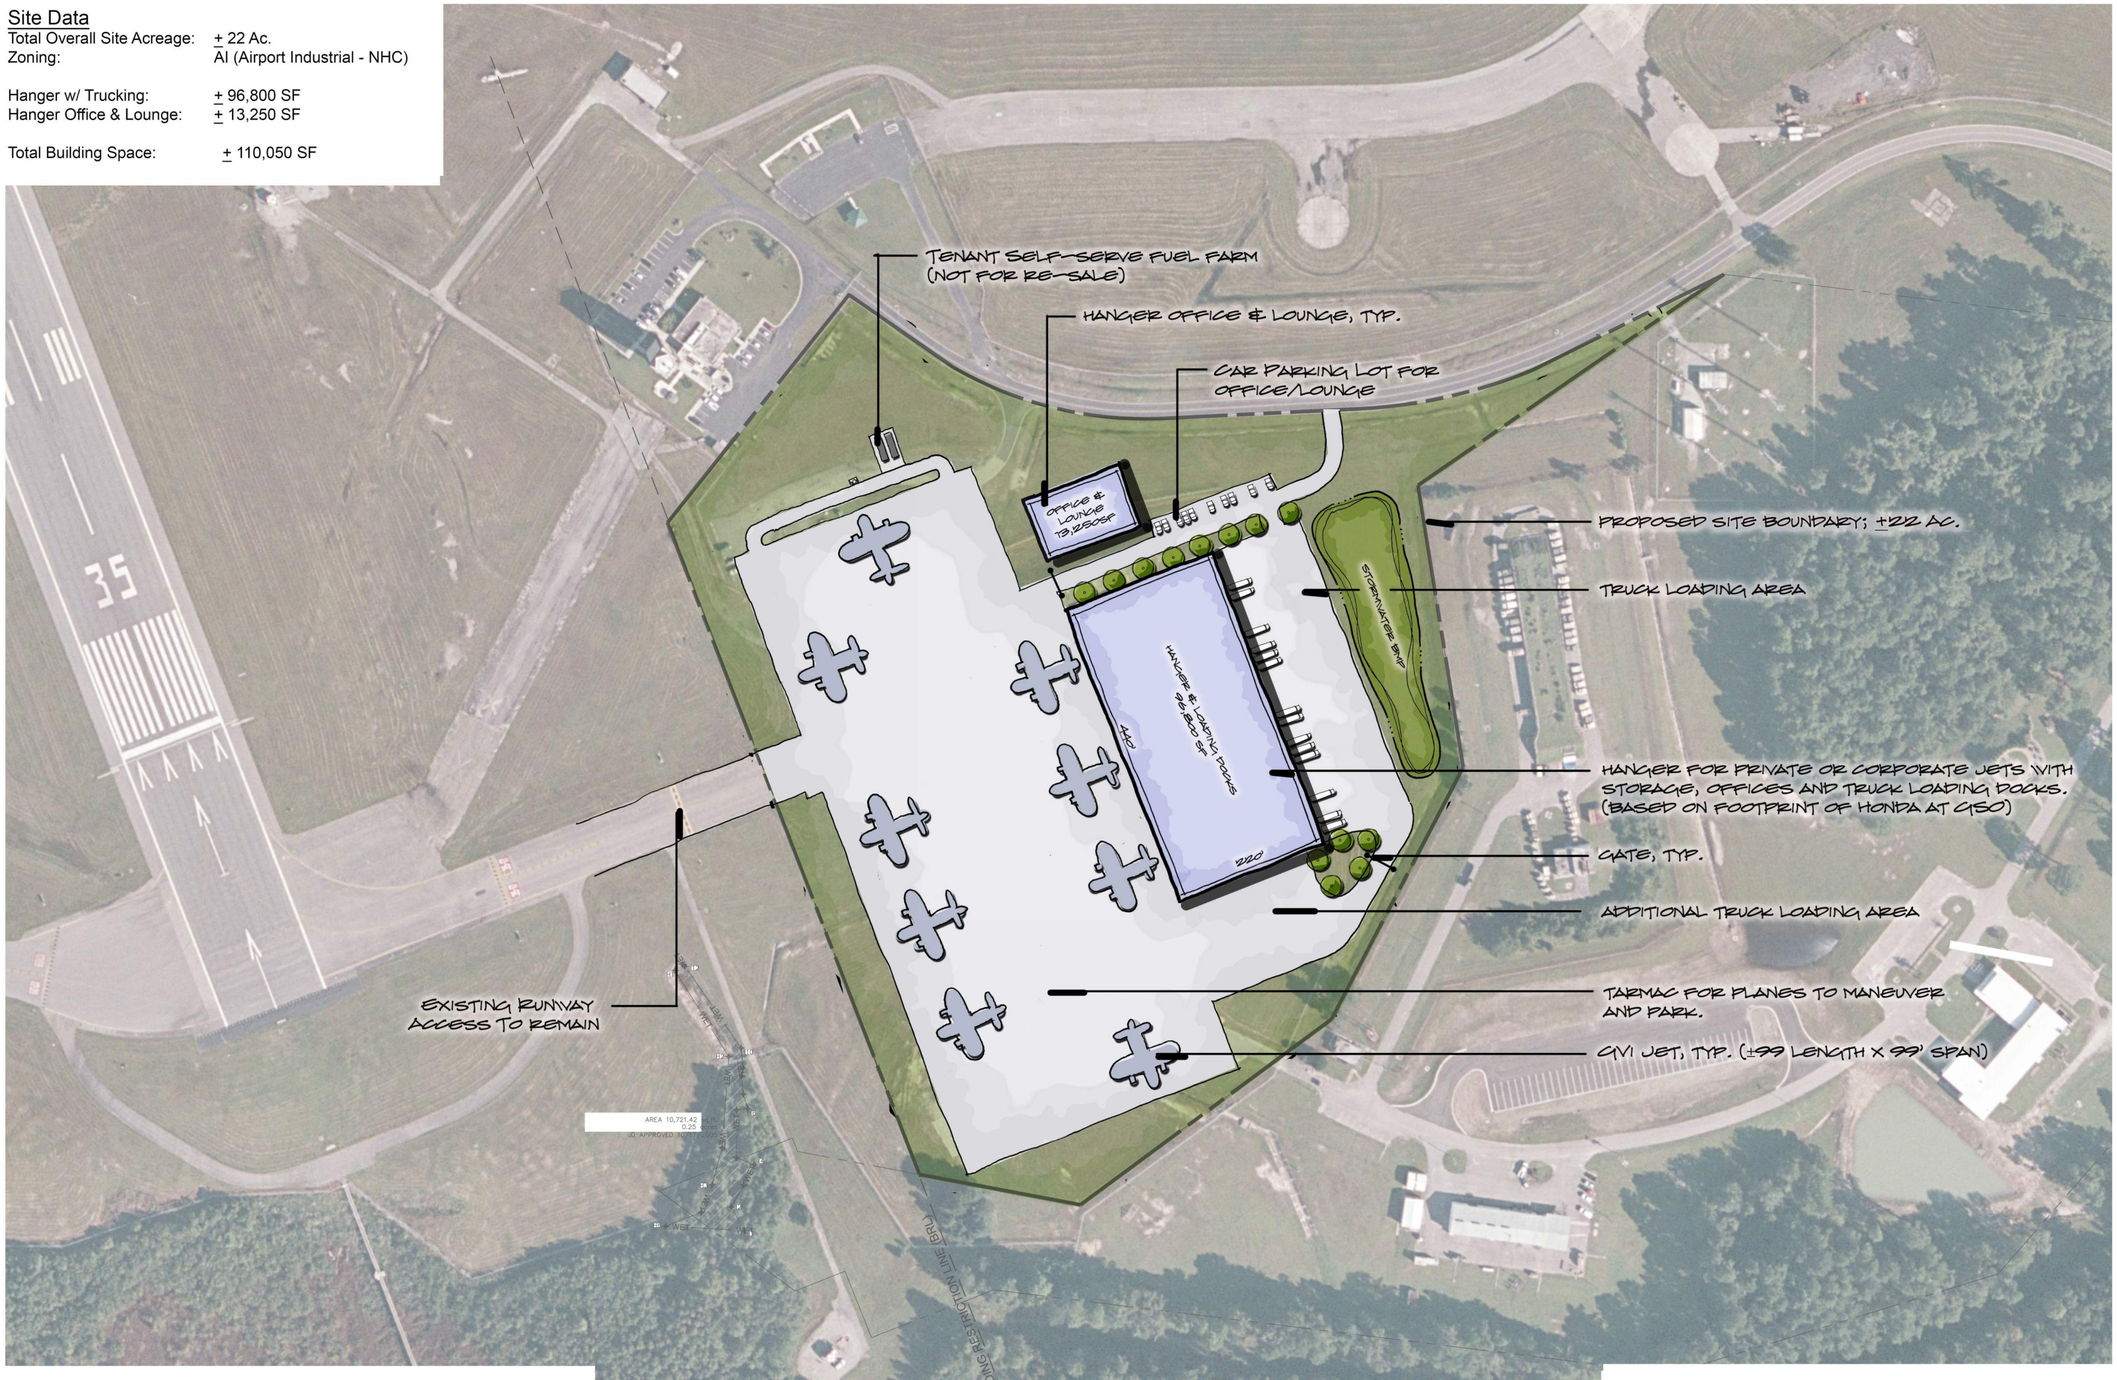

Prepared by:

PARAMOUNTE ENGINEERING, INC.
122 Cinema Drive
Wilmington, North Carolina 28403
(910) 791-6707 (O) (910) 791-6760 (F)
NC License #: C-2846

North

Scale: 1" = 100' At 24" x 36"

0' 50' 100' 200'

Preliminary / Not For Construction - This site plan is a graphic representation and should be utilized for discussion purposes only. This site plan approximates existing conditions relating to structures wetlands, roads, parking, vegetation and property boundaries. Plan components may change based upon regulatory and municipal regulation and requirements at the time of approvals and/or development activity.

Conceptual Site Plan

ILM Airside South Ramp Site

Wilmington, North Carolina

Date: January 15, 2021